





CORTE A  
ESCALA 1/200




CORTE B  
ESCALA 1/200

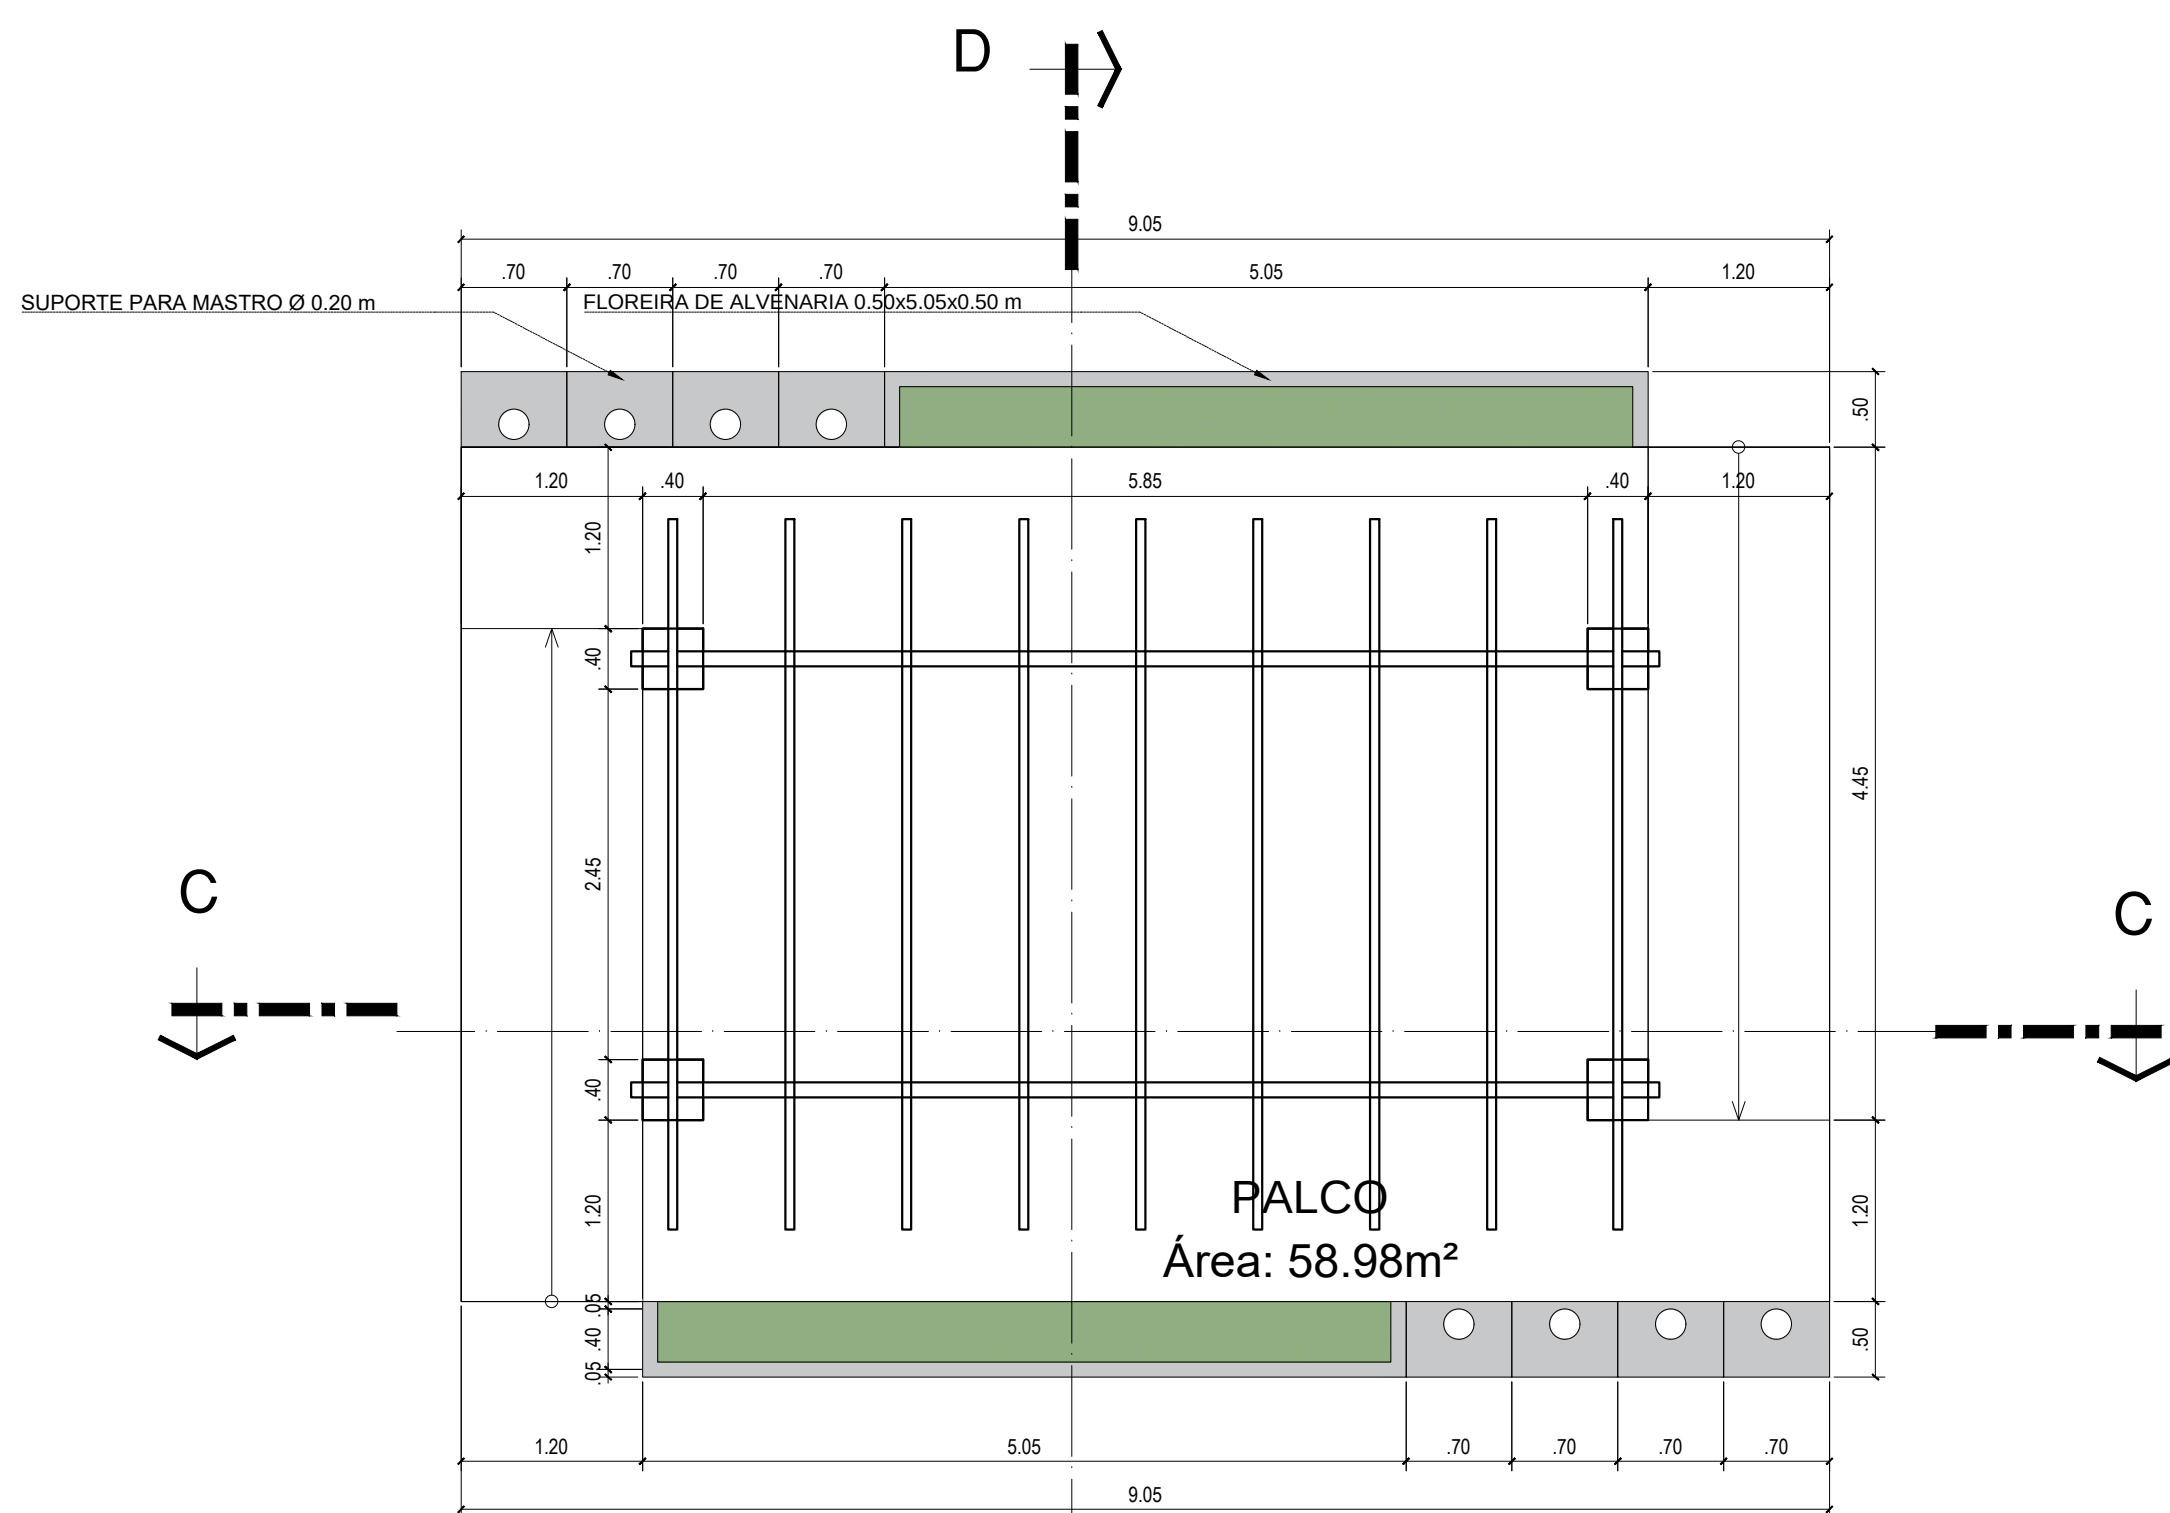


ARQUITETÔNICO DO PALCO  
ESCALA 1/50

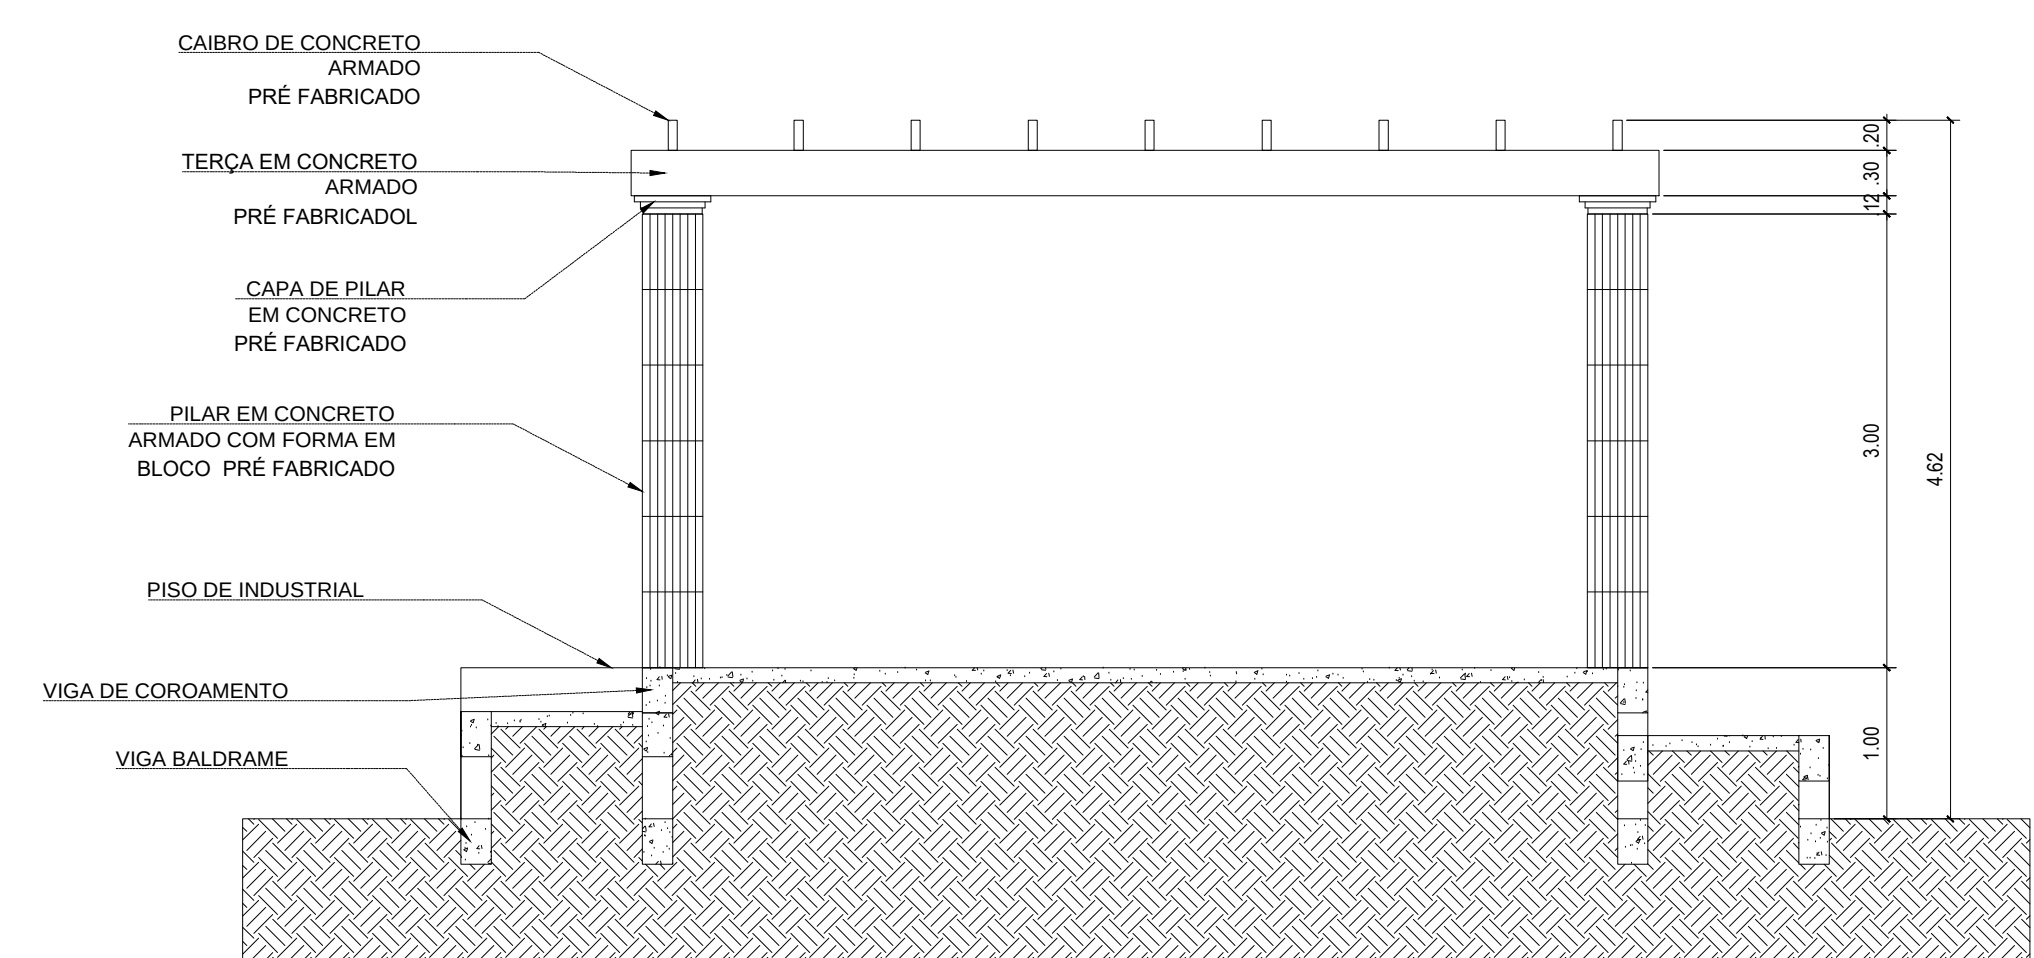


CORTE C  
ESCALA 1/50

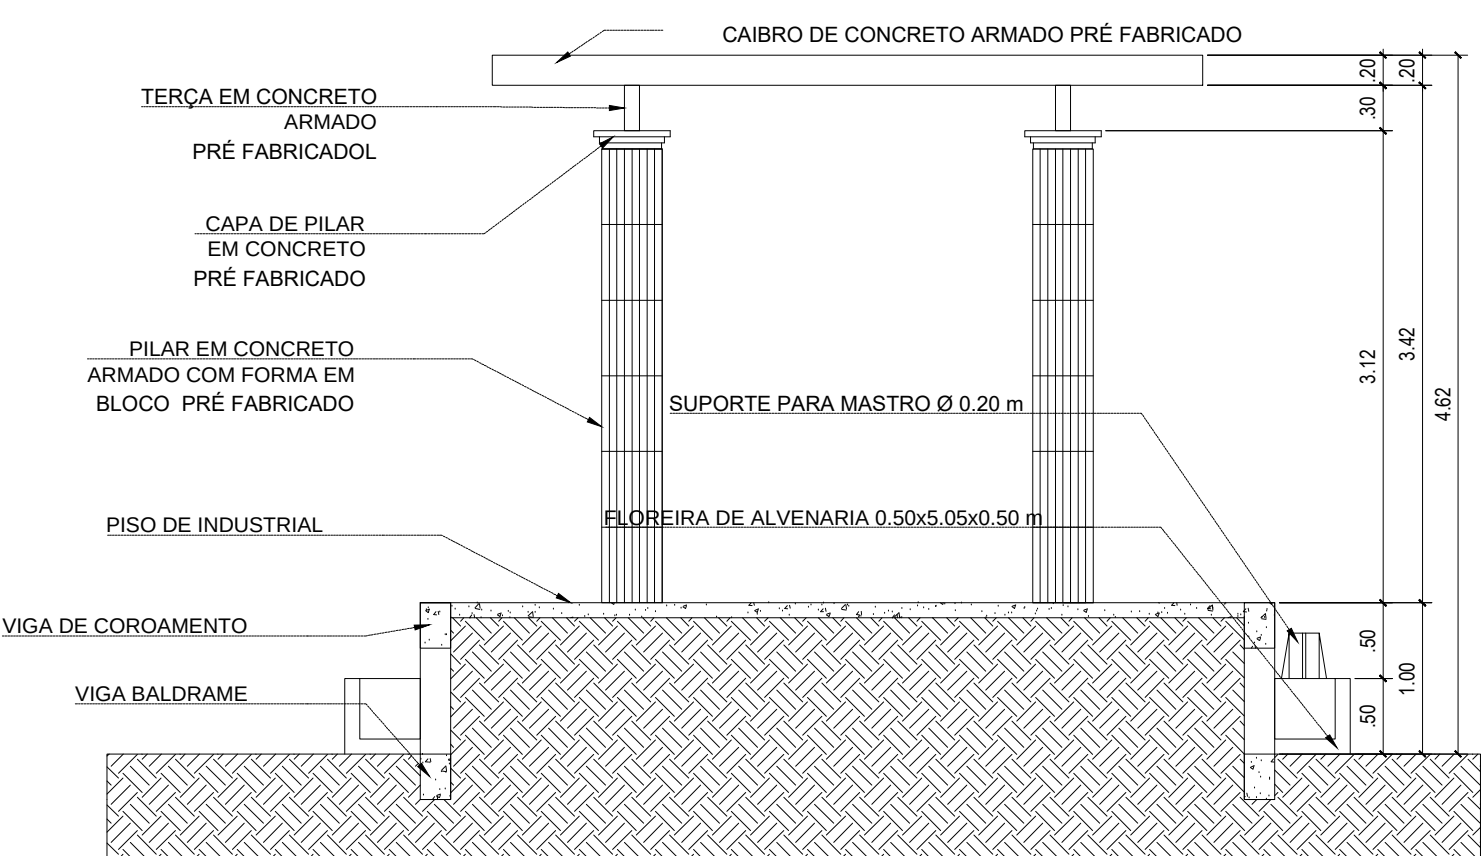

CORTE D  
ESCALA 1/50

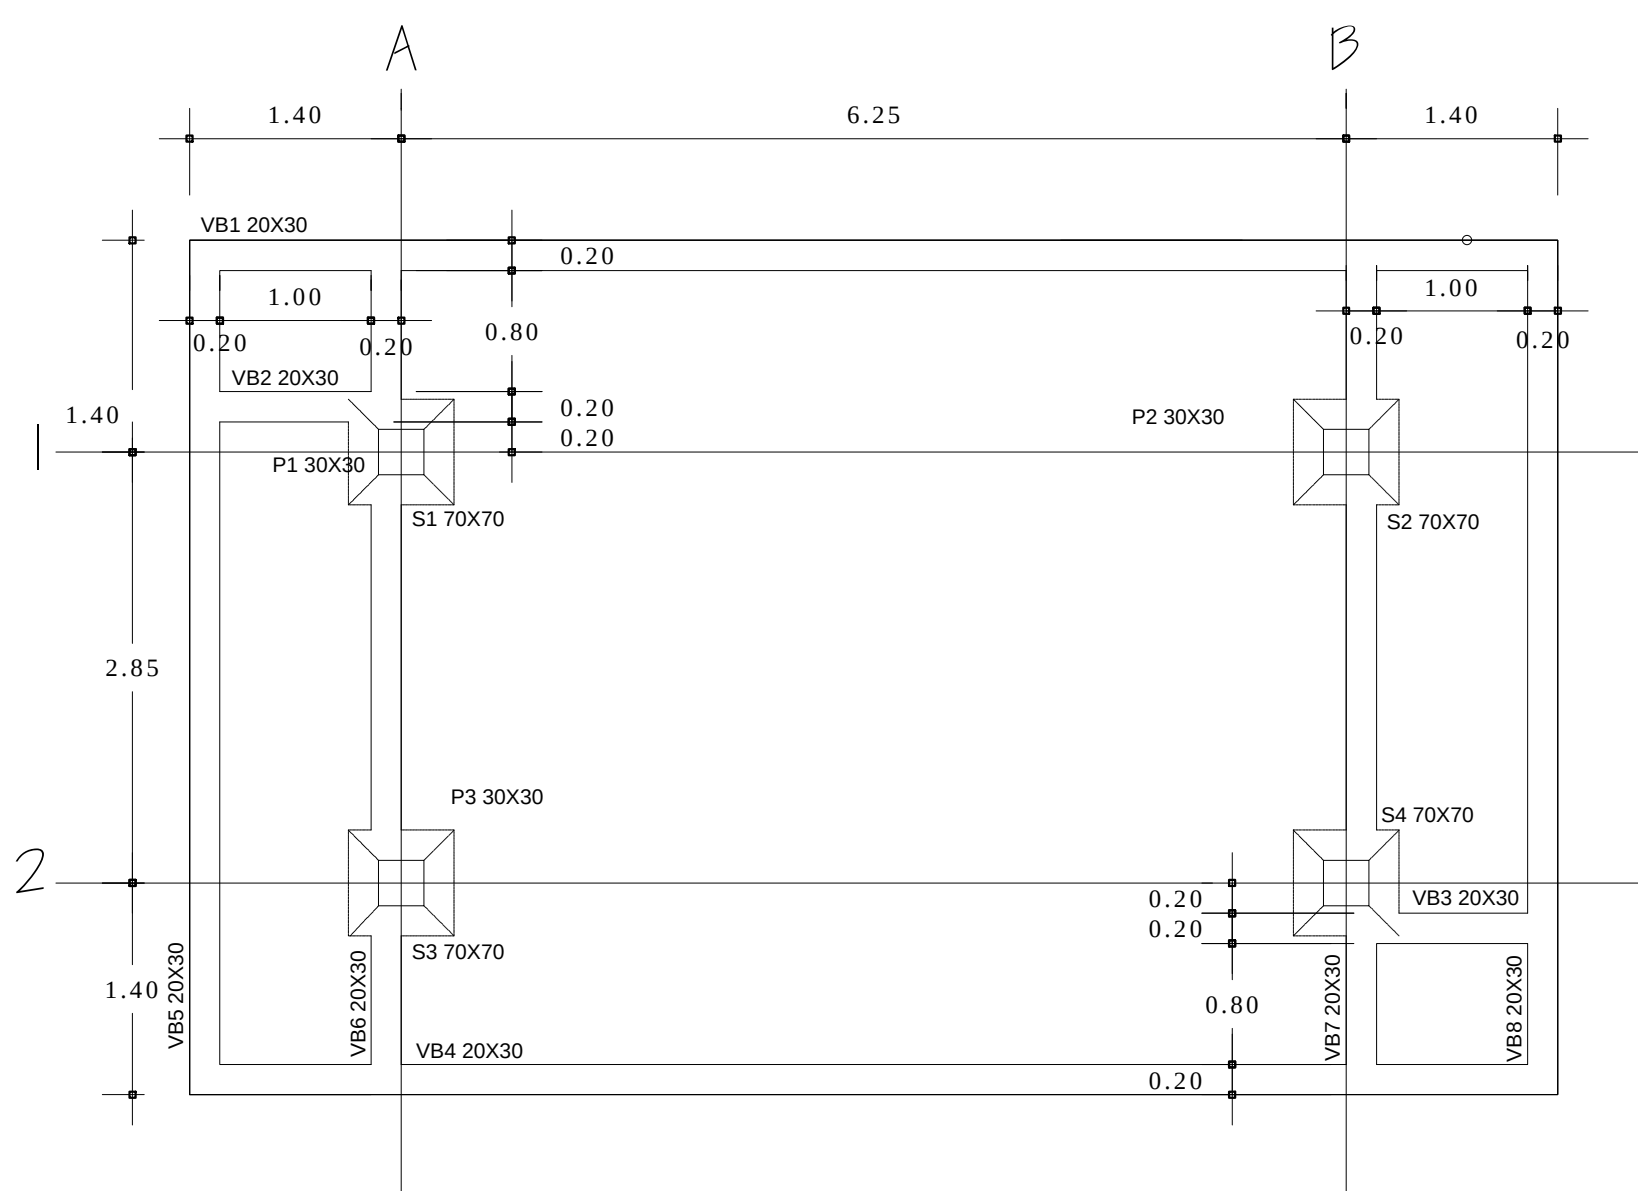

ESTRUTURAL DO PALCO  
ESCALA 1/50

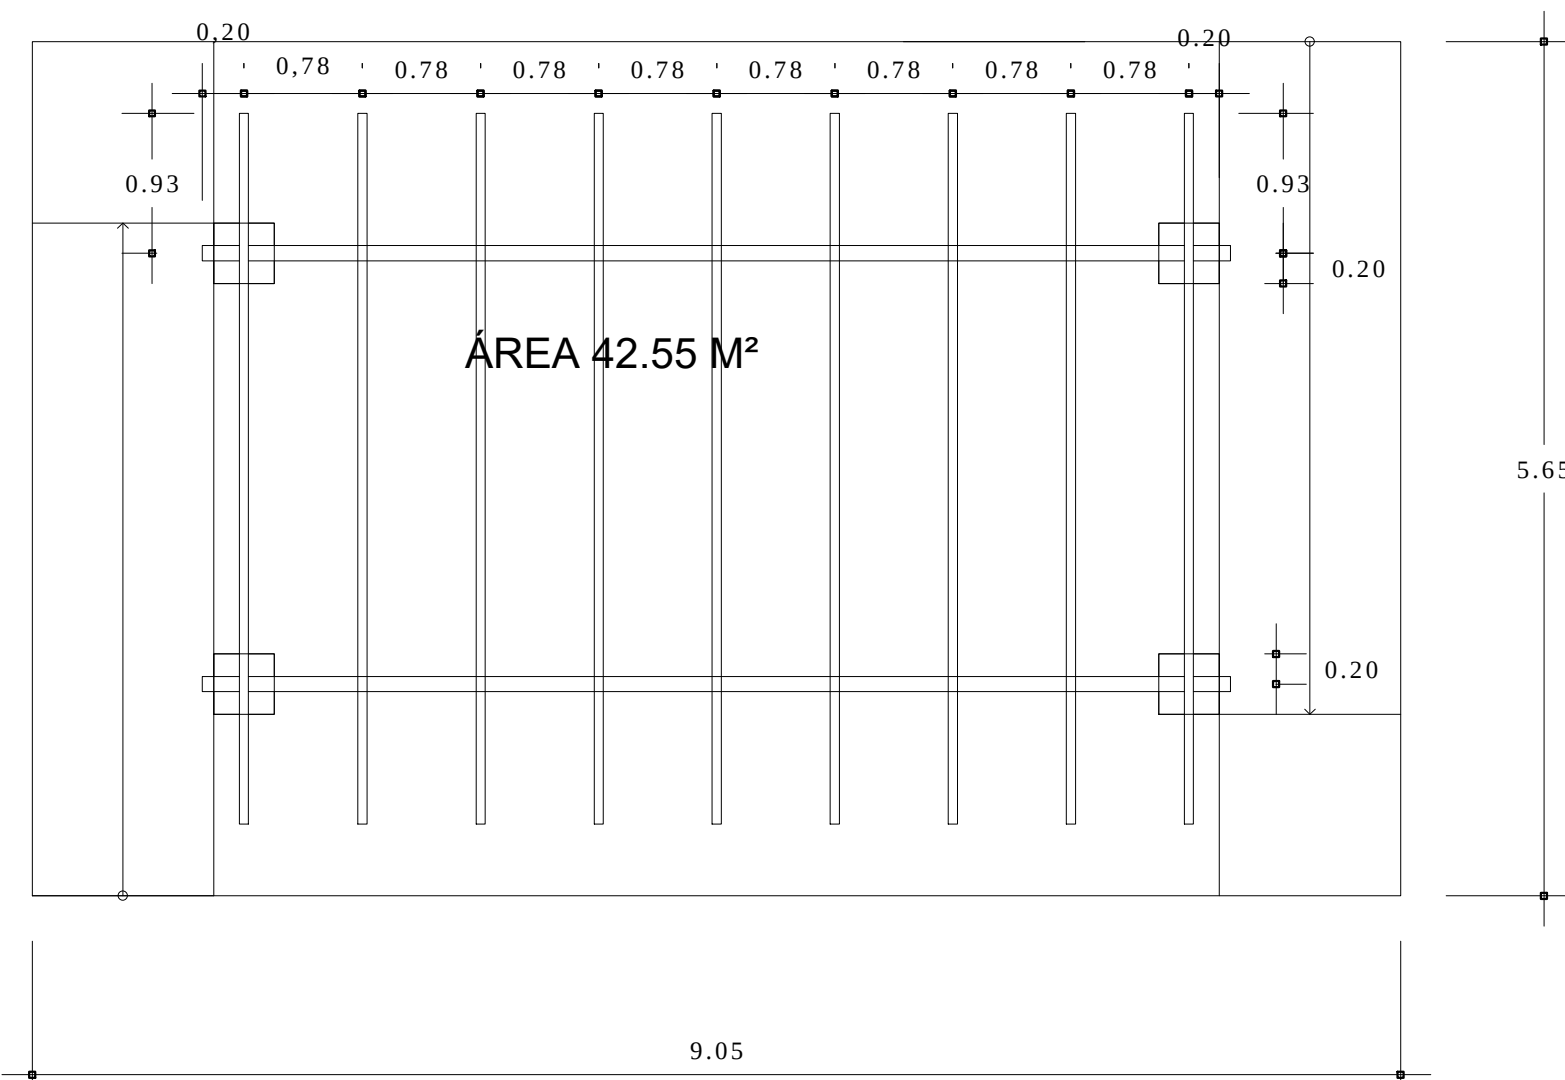


ESTRUTURAL DO PALCO  
ESCALA 1/50

PLANTA DE PILARES


VIGAS SUPERIORES

Pilares de concreto

PI à P4

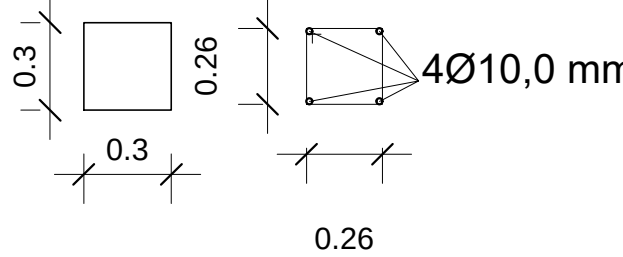



Estribo Ø 5.0 mm  
a cada 15 cm L= 1,20 m

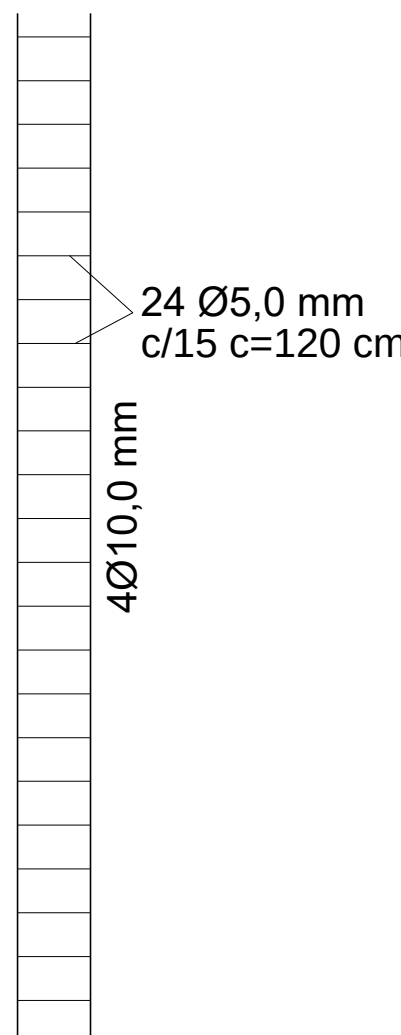

PLANTA DE VIGAS

Vigas Baldrame

VB1 à VB8

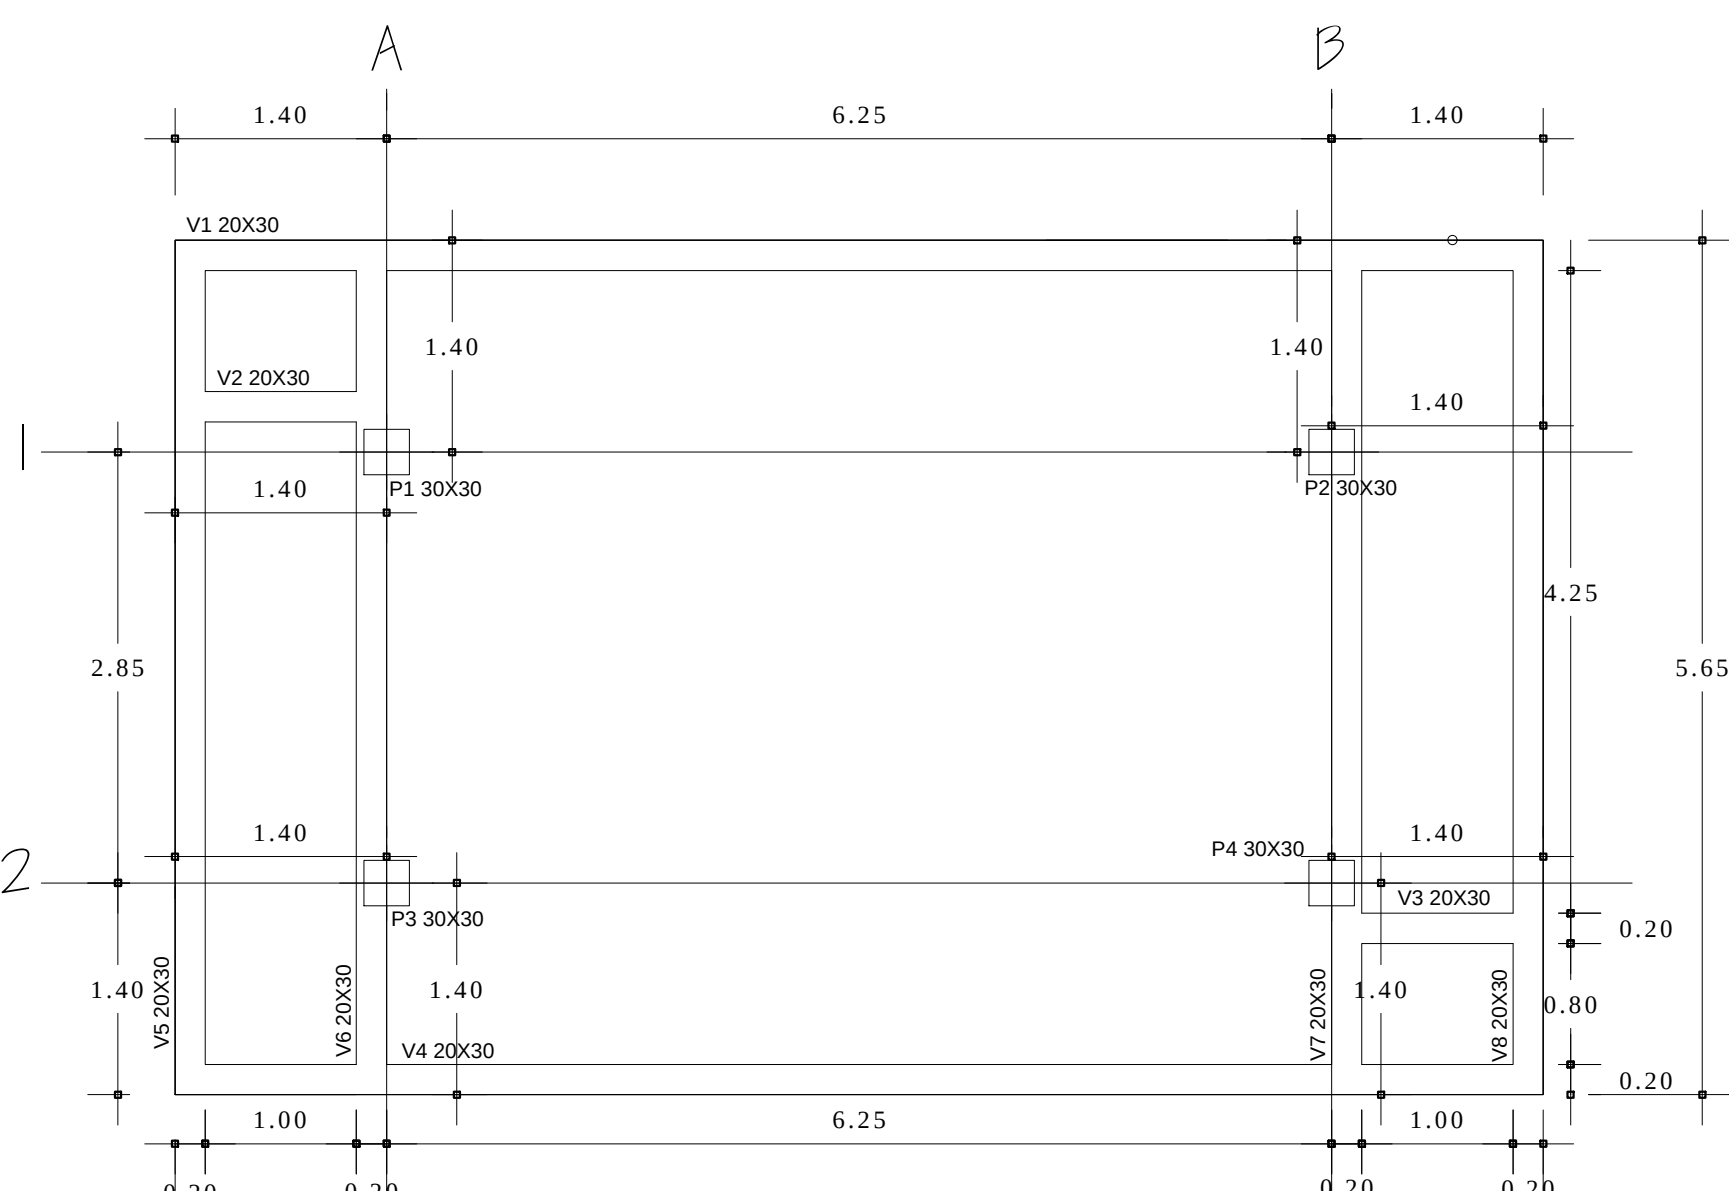
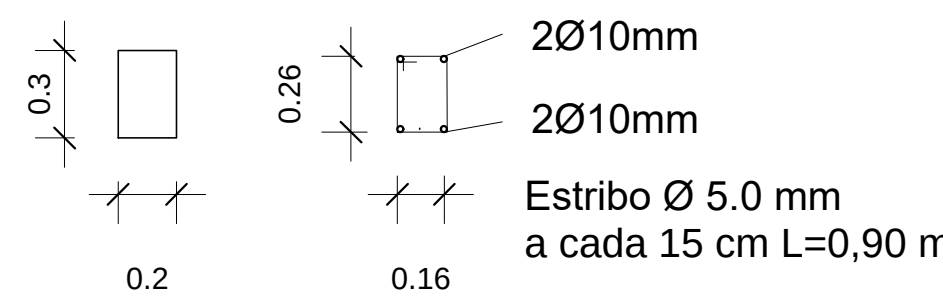


ESTRUTURAL DO PALCO  
ESCALA 1/50

PLANTA DE SAPATA E PILARES


Sapatas Isoladas

SI à S4

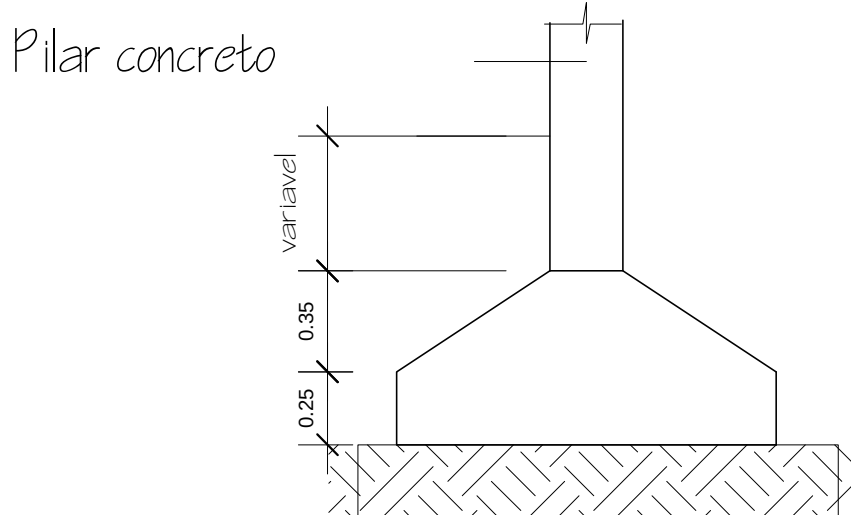
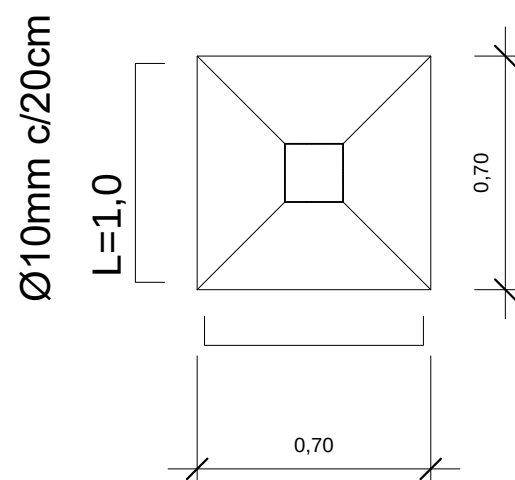


Pilares de concreto

PI à P4

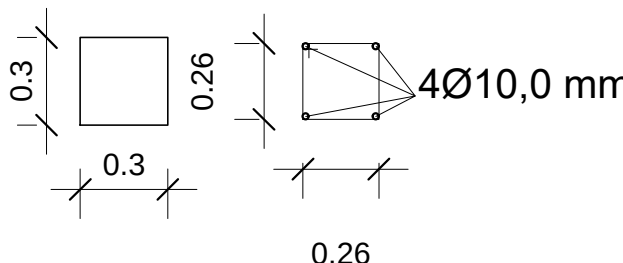


Estribo Ø 5.0 mm  
a cada 15 cm L= 1,20 m

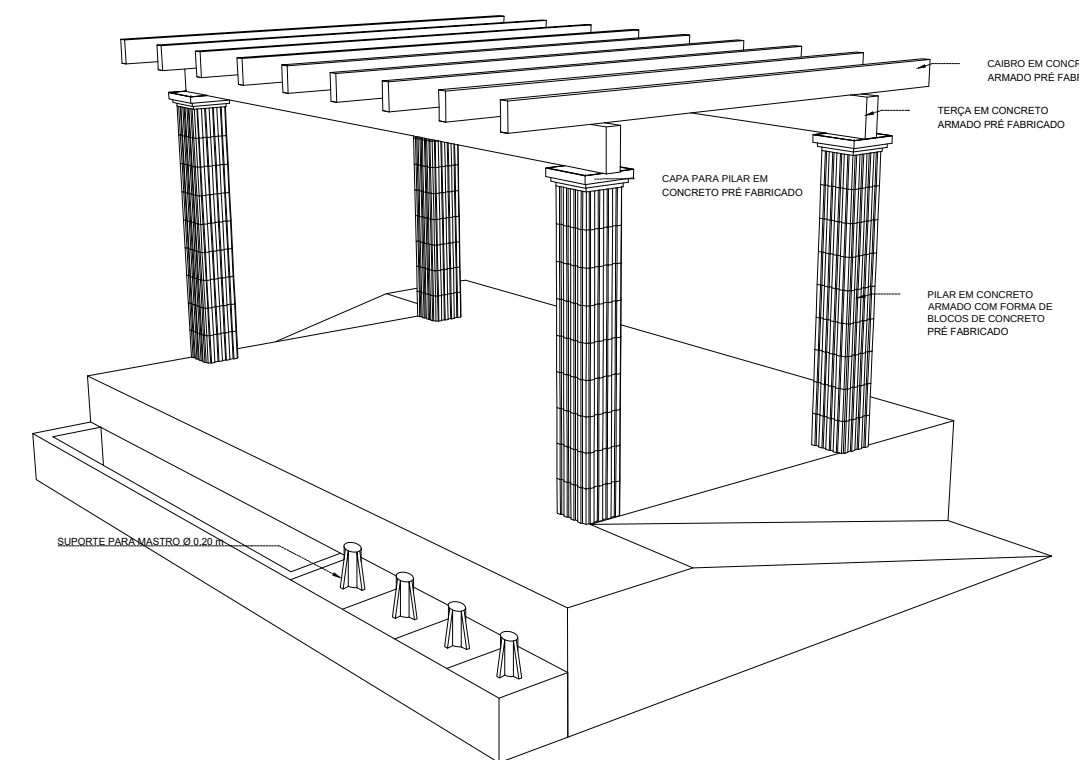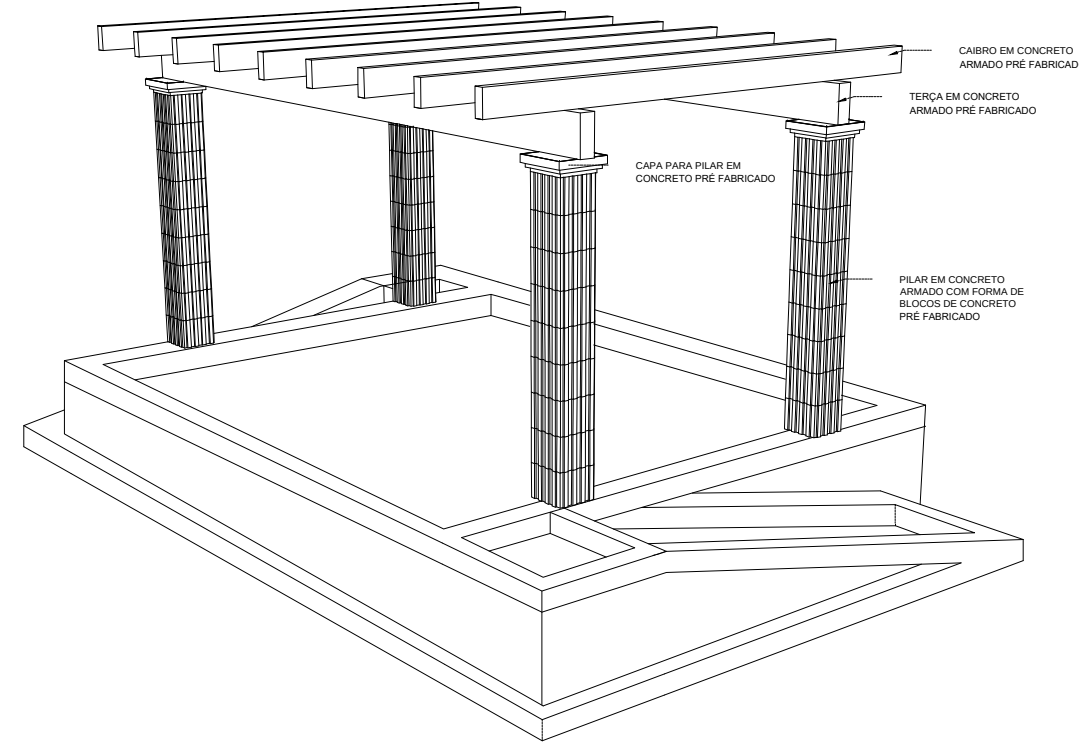


Vigas Coroamento


VI a V8

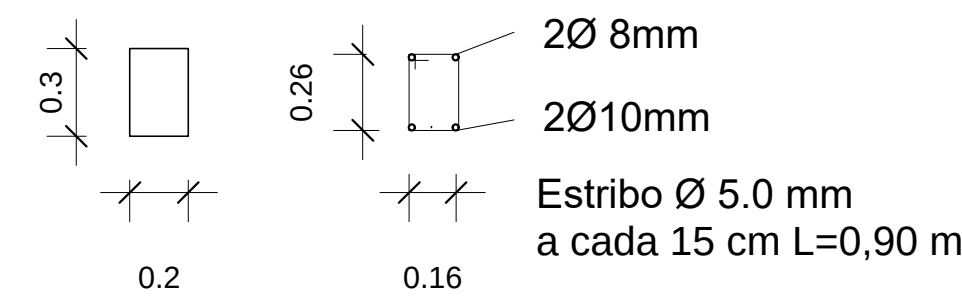

Terças de Concreto Pré-Fabricada

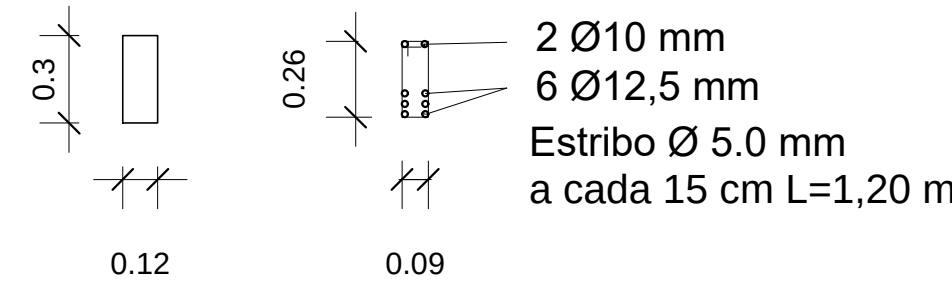

Cabro de Concreto Pré-Fabricada

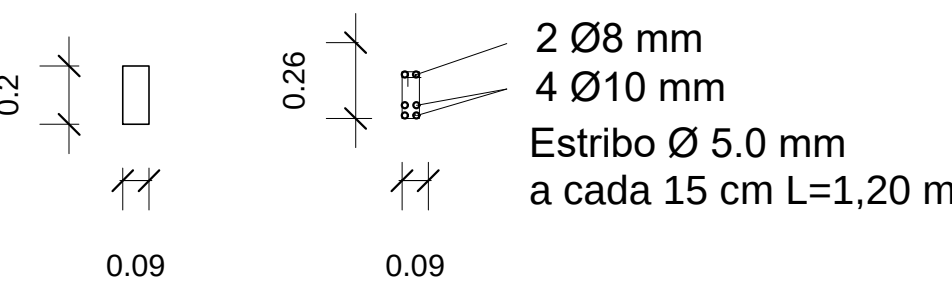

ARQUITETURA BIOCLIMÁTICA - EFICIÊNCIA ENERGÉTICA

ARQ3E LTDA CNPJ 21.188.402/0001-31 CAU P342100-1

REFORMA E REVITALIZAÇÃO DA PRAÇA CAMPOS SALLES

ENDEREÇO : AVENIDA XV DE NOVEMBRO, LIMEIRA - PINHAL GRANDE - RS

DETALHES

CLIENTE

PREFEITURA MUNICIPAL DE PINHAL GRANDE

PROJETO

Arq. e Urb. ROBERTA M. DOLEYS SOARES

Arq. e Urb. LIEGE GARLEY

DATA JUNHO/2019

ESCALA EM PRANCHA

DESENHO MATEUS SOTERO

PRANCHA 10