
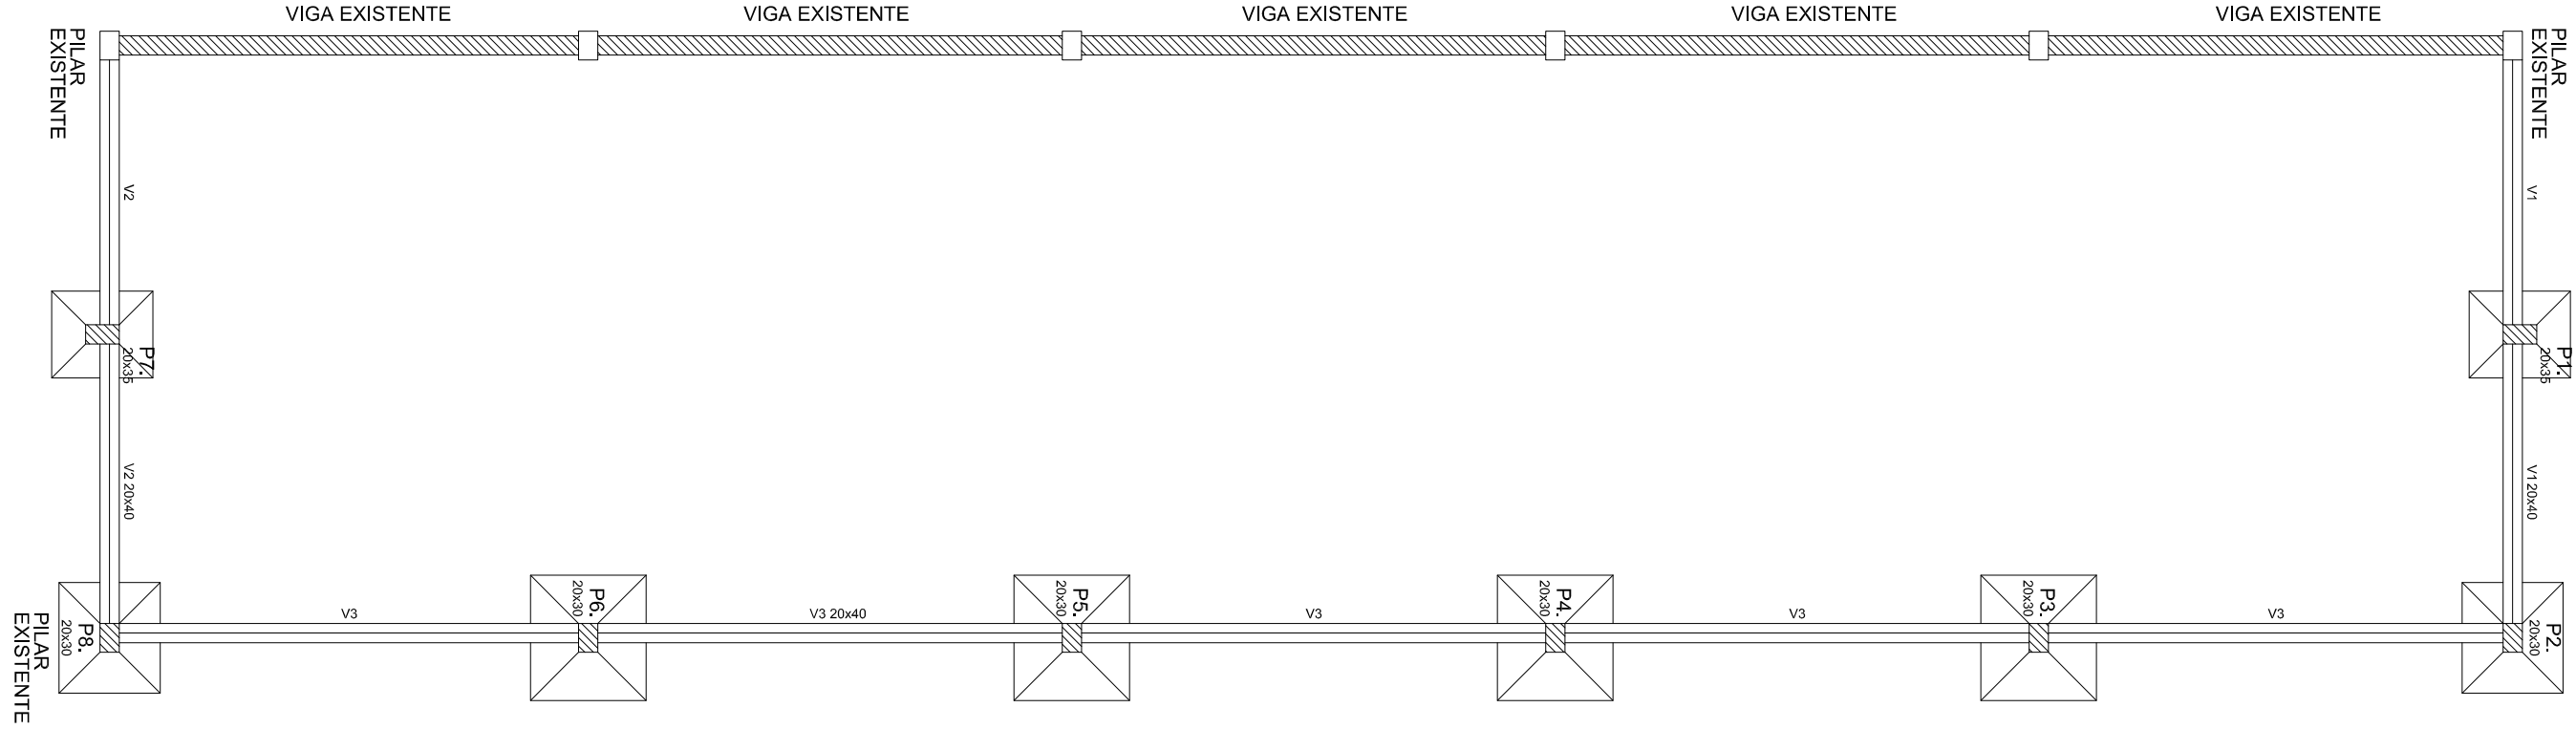
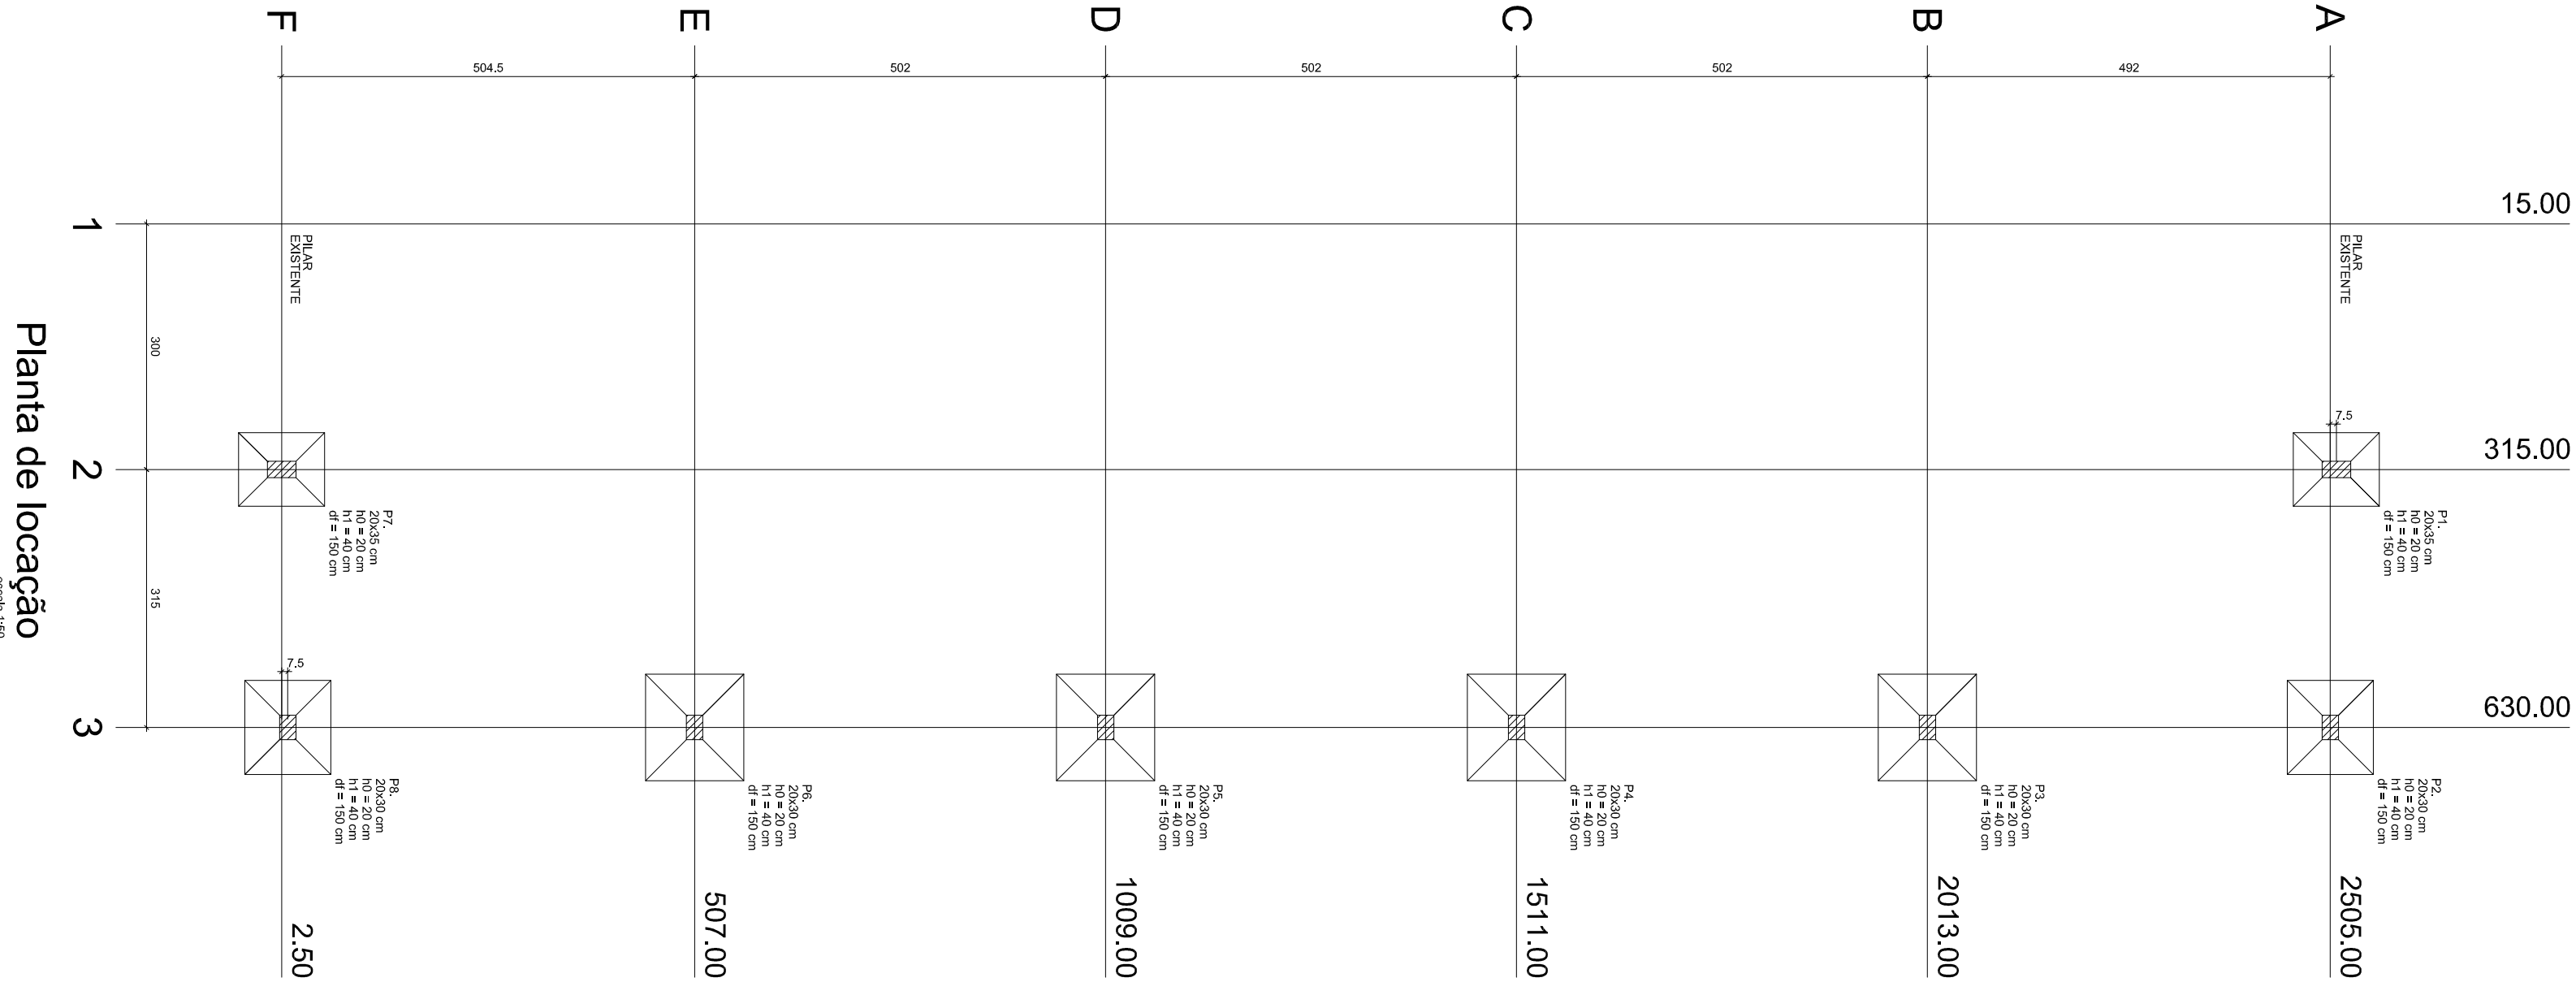
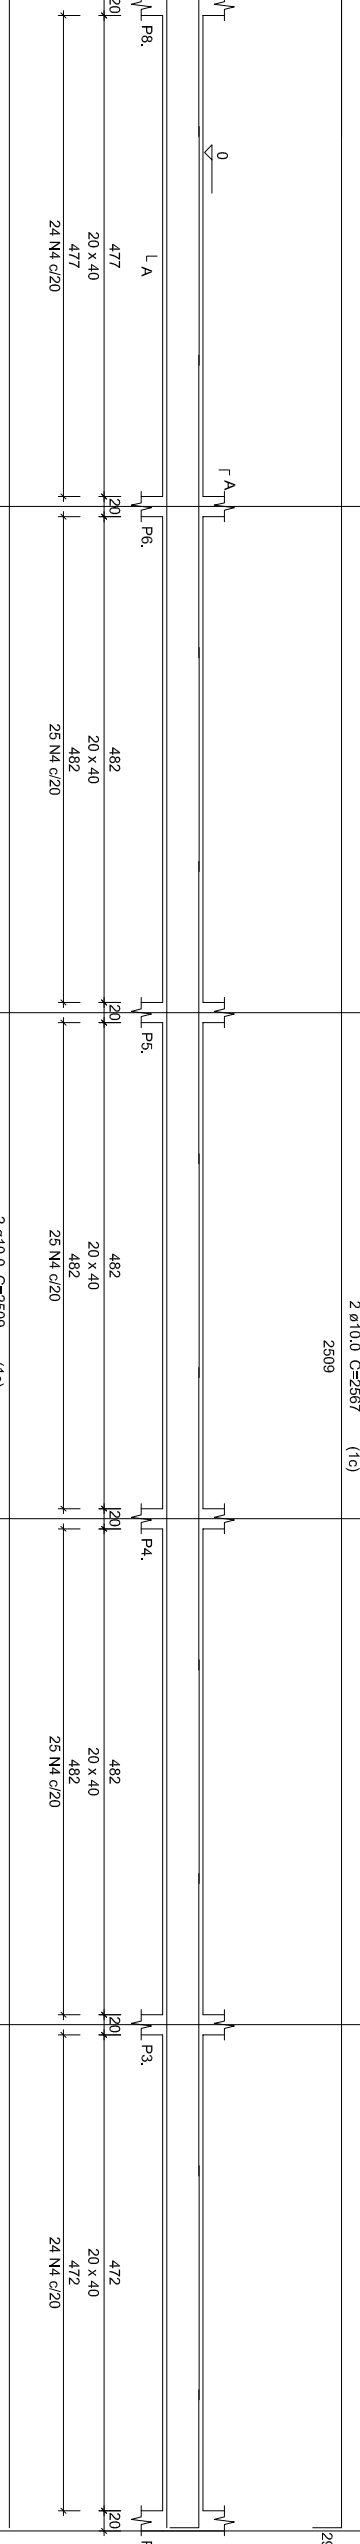
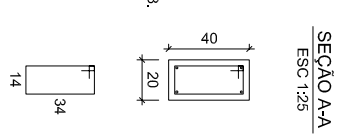
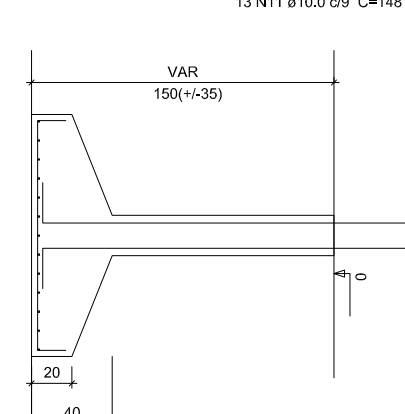
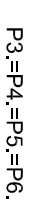
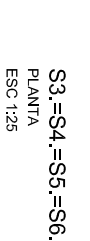
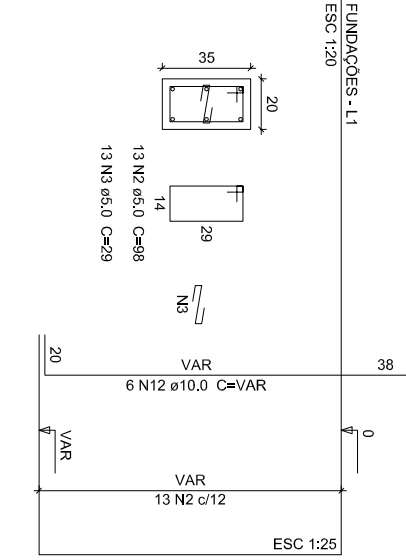


Localização no eixo Y	
Coordenadas	Nome
2312,50	P1.
2505,00	P2.
2013,00	P3.
1511,00	P4.
1009,00	P5.
507,00	P6.
10,00	P8.
2,50	P7.

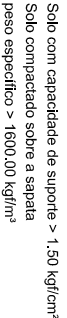

Nome	Pitores		
	Sedlo (cm)	Elavacio (cm)	Nivel (cm)
P1.	20 x 35	0	0
P2.	20 x 30	0	0
P3.	20 x 30	0	0
P4.	20 x 30	0	0
P5.	20 x 30	0	0
P6.	20 x 30	0	0
P7.	20 x 35	0	0
P8.	20 x 30	0	0

Legenda dos Pictos	
	Pillar que morre
	Pillar que passa
	Pillar que nasce
	Pillar com mudança de sexo

Assentamento Fazenda do Sobrado, S/N - Pinhal Grande (RS)

PROJETO ESTRUTURAL

Lucas Michelson

RESPONSÁVEL TÉCNICO

Ana Paula Dalmolin CAU A 40.892-1

04/06

Ana