



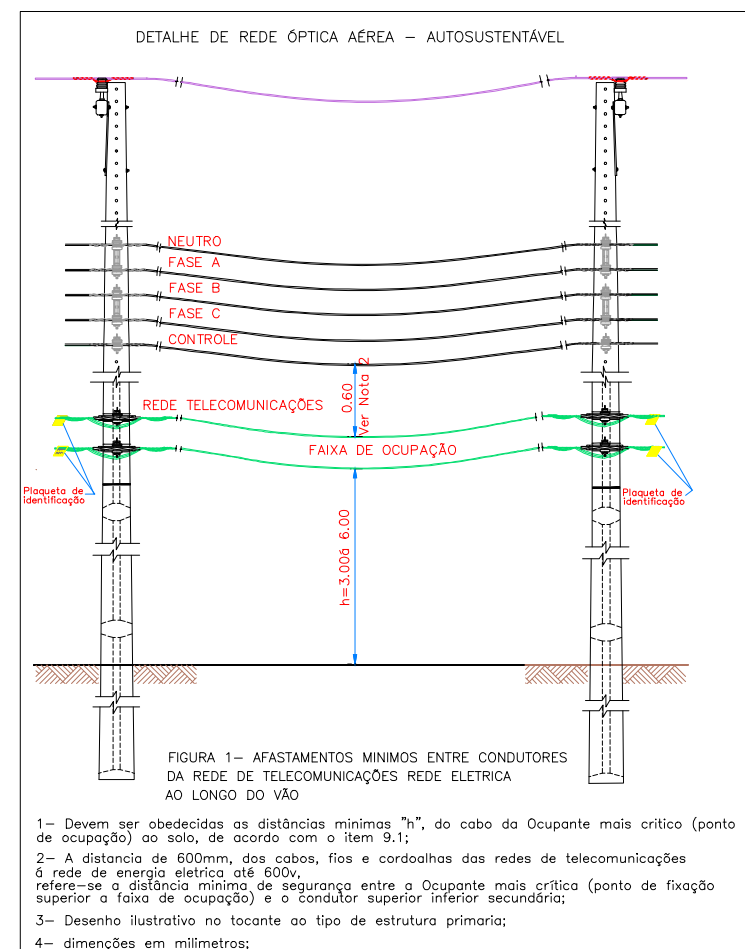

ETAPA 01

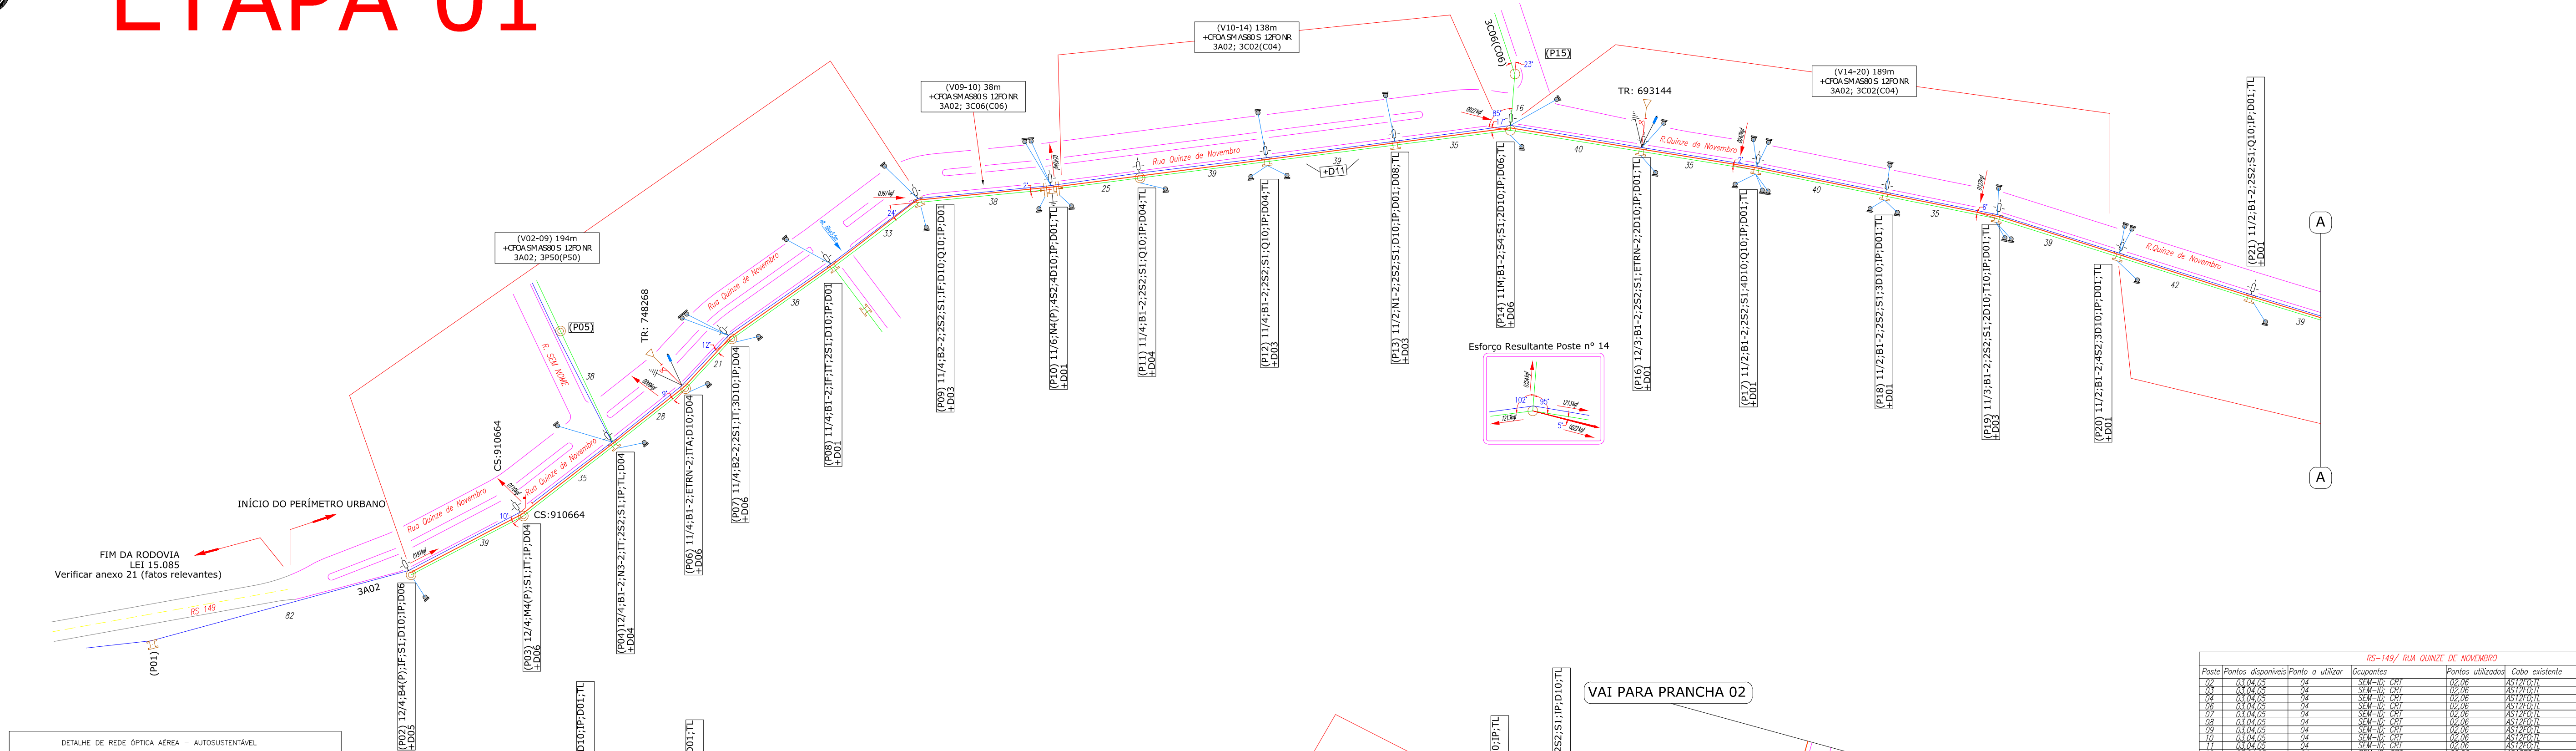

Fibra Projetada: 1564 metros
Postes Compartilhados: 048 Postes
Postes Projetados: 000 Postes

POSTE	COORDENADA X	COORDENADA Y	SOLUÇÃO	ACÉSSO
01	21883,024	67523,028	0	8m
02	21883,024	67523,028	0	8m
Nota Técnica:
*Este projeto não ultrapassa o número máximo de 05 pontos de fixação destinados a ocupação, vide imagem do Anexo 1.

